CROSS SECTION

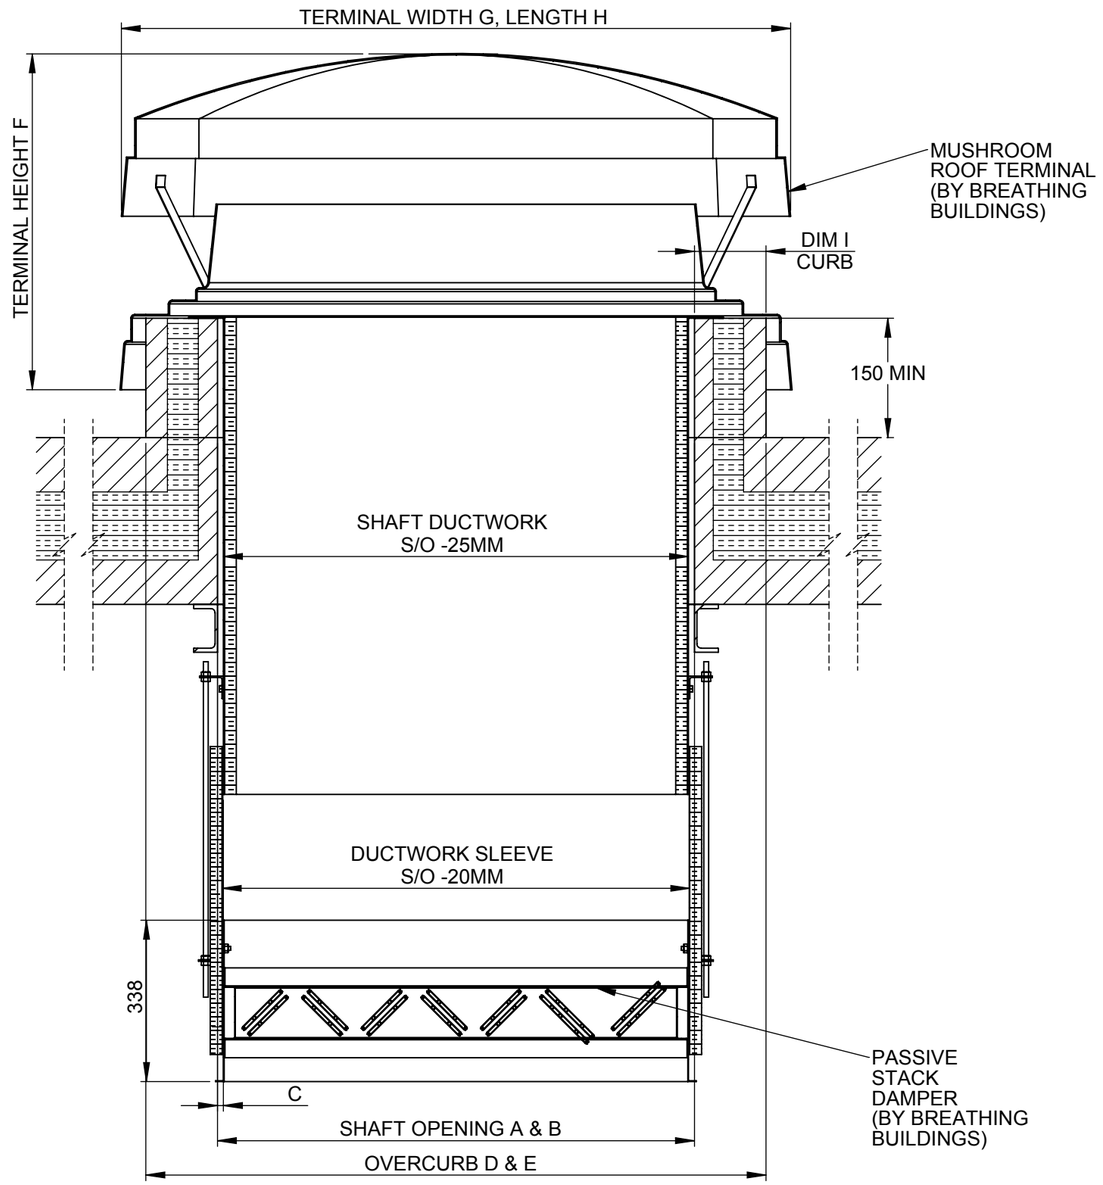

UNIT TYPE	A	B	C	D	E	F	G	H	I	DAMPER MASS [KG]	TERMINAL MASS [KG]
PSS600	600	600	12.5	890	890	550	995	995	145	TBC	18
PSS800	800	800	12.5	990	990	650	1115	1115	95	TBC	25
PSS1000	1000	1000	12.5	1340	1340	750	1650	1650	170	TBC	40
PSS1200	1200	1200	12.5	1500	1500	875	1869	1869	150	TBC	150
PSS1500	1500	1500	12.5	1800	1800	875	2169	2169	150	TBC	160
PSR-SERIES	1550	900	12.5	1850	1200	945	2080	1600	150	TBC	150

DO NOT SCALE

IF IN DOUBT, ASK!

REVISIONS

REV.	DESCRIPTION	DATE	DRAWN
1	FIRST ISSUE	01/02/2014	CC
2	UPDATES	01/05/2014	CC
3		22/12/2014	
4	DIMS	22/12/2014	CC
5	ADDED NOTE	29/03/2015	CC
6	ADDED NOTE	27/07/2015	CC
7	ADDED WEIGHT	23/08/2016	CC

NOTES:
1. ROOF PROFILE INDICATIVE.
2. GRILLE NOT SHOWN. GRILLE TO FIT APERTURE OF S/O - 30MM (GRILLE FRAME HEIGHT MAX. 50MM).
3. DUCTWORK TYPICALLY STEEL.
4. DUCTWORK MUST BE INSULATED.
5. DUCTWORK BY OTHERS.

MATERIAL:

FINISH

MASS WITHOUT PACKAGING
SEE TABLE

TOLERANCES EXCEPT WHERE OTHERWISE STATED

X	±	0.5MM
X.XX	±	0.05MM
ANGLES	±	0.5°

SURFACE TEXTURE TO BE 1.6 UMRA OR BETTER

DE-BURR ALL SHARP EDGES AND HOLES
ITEM MUST BE FREE FROM SCRATCHES, DENTS AND OTHER BLEMISHES.

DIMENSIONS IN MILLIMETRES

Breathing Buildings
UNIT 3A, THE SHADE, SOHAM, CB7 5HF
T: 01223 450060 F: 01223 450061
www.breathingbuildings.com/products

TITLE:

PASSIVE STACK TYPE 2 WITH MUSHROOM ROOF TERMINAL GA

DRAWING NO:

1329_9201

REV	DRAWN	DATE	CHK'D	DATE
7	CC	23/08/2016		

SCALE 1:12 | A3 | SHEET 1 OF 1

BREATHING BUILDINGS CONTINUOUSLY WORK TO IMPROVE OUR PRODUCTS. TO ENSURE UP TO DATE DRAWINGS, PLEASE CONTACT BREATHING BUILDINGS.

CONFIDENTIAL: THIS DOCUMENT IS FOR THE USE OF THE MAIN CONTRACTOR, ARCHITECT, M&E DESIGN CONSULTANT AND M&E SUBCONTRACTOR FOR THE PROJECT NAMED IN THIS DOCUMENT OR ACCOMPANYING CORRESPONDENCE. THE CONTENTS SHOULD NOT BE DISCLOSED TO THIRD PARTIES, INCLUDING OTHER EQUIPMENT SUPPLIERS WITHOUT THE PRIOR CONSENT OF BREATHING BUILDINGS. BREATHING BUILDINGS LTD ©.
BREATHING BUILDINGS RESERVE THE RIGHT TO CHANGE PRODUCT DESIGN WITHOUT PRIOR NOTIFICATION.